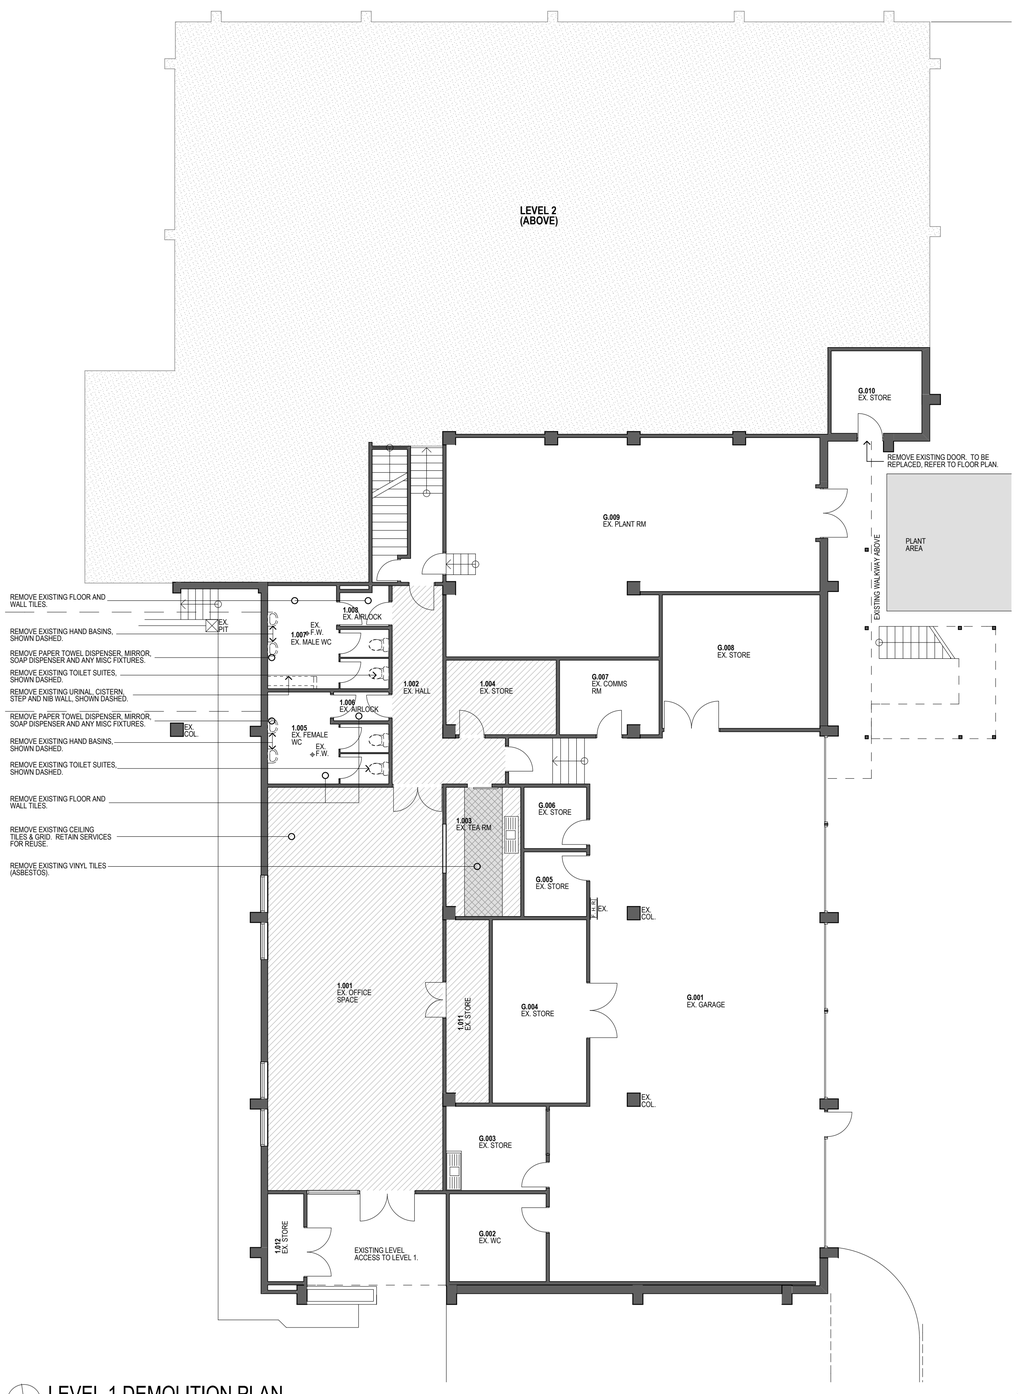

LEGEND

- ITEMS TO BE DEMOLISHED. REMOVE FROM SITE AND DISPOSE OF DEMOLISHED MATERIALS.
- ELEMENTS OVERHEAD.

NOTES

CONTRACTOR TO MAKE ALL NECESSARY ALLOWANCES FOR REQUIRED DEMOLITION, REMOVALS AND RELOCATIONS TO SUIT THE NEW WORKS. ITEMS TO BE DEMOLISHED SHOWN DOTTED TYPICAL.

REMOVE AND DISCONNECT ALL REDUNDANT ELECTRICAL AND HYDRAULIC SERVICES NOT SHOWN IN NEW WORKS. SEAL OFF PATCH, REPAIR AND MAKE GOOD.

WHERE ITEMS ARE REMOVED, CONTRACTOR TO MAKE GOOD TO WALL, FLOOR AND CEILING FINISHES.

CONTRACTOR TO ENSURE ALL WALLS AND CEILING ARE PATCHED AND FILLED AND ANY EXTRANEOUS FIXTURES ARE REMOVED READY FOR NEW FINISH. MAKE GOOD.

CONTRACTOR TO ENSURE ALL FLOOR COVERINGS INCLUDING SKIRTINGS IN AREAS AFFECTED BY NEW WORKS ARE REMOVED AND SURFACES ARE CLEANED AND PREPARED READY FOR NEW FINISH.

REPAIR AND MAKE GOOD TO ALL PENETRATIONS WHERE ITEMS REMOVED.

REFER TO SERVICES ENGINEERS DOCUMENTS FOR BUILDING SERVICES MODIFICATIONS.

LEVEL 1 DEMOLITION PLAN

SCALE 1:100

0mm 1000 2000 3000 4000 5000

Project North

LEVEL 2 DEMOLITION PLAN

SCALE 1:100

0mm 1000 2000 3000 4000 5000

Project North

Revision				
C3	04-07-11	ALL AMENDMENTS SINCE TENDER STAGE: AS CLOUDED, FOR CONTRACTOR	JB	HM
C2	26-05-11	AMENDMENTS : AS CLOUDED	JB	HM
C1	29-03-11	ISSUED FOR CONSTRUCTION	JB	HM
Issue	Date	Description	Drn	Appr.

ARTAS ARCHITECTS

ARCHITECTURE
PLANNING
INTERIORS
Sydney
Suite 402
410 Elizabeth Street
Surry Hills NSW 2010
T 02 9211 9669
F 02 9211 9665
Internet
www.artas.com.au
e-mail
sydney@artas.com.au

NSW GOVERNMENT Land & Property Management Authority State Property Authority

UGL Services

Project Title

GREY & FERGUSON STREETS, GLENN INNES

Drawing Title

LEVEL 1 & 2 DEMOLITION PLANS

Plot Date	Approved	Drawn	Scale
4/07/2011	HM	JB	N/A

Project Number	Drawing Number	Sheet Number
102050	A1100/C3	N/A

CONSTRUCTION

Use figured dimensions in preference to scaled dimensions. All dimensions to be verified on site

©COPYRIGHT These drawings and designs and the copyright there of are the property of Artas Architects and must not be used, retained or copied without the written permission of Artas Architects. (a.b.n. 35 050 405 963)