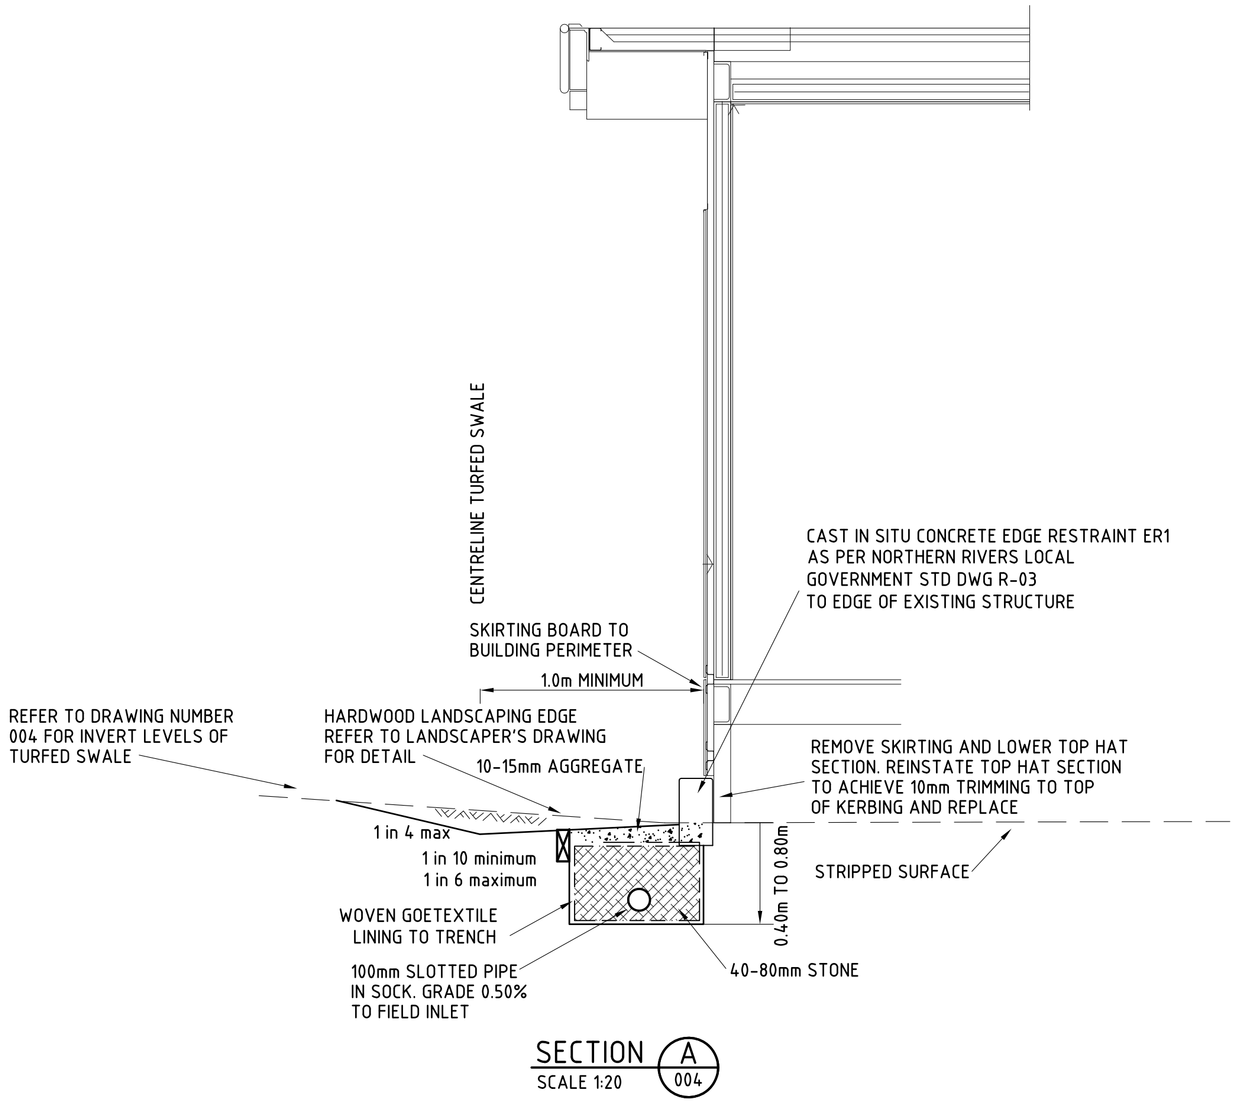

SECTION A 004
SCALE 1:20

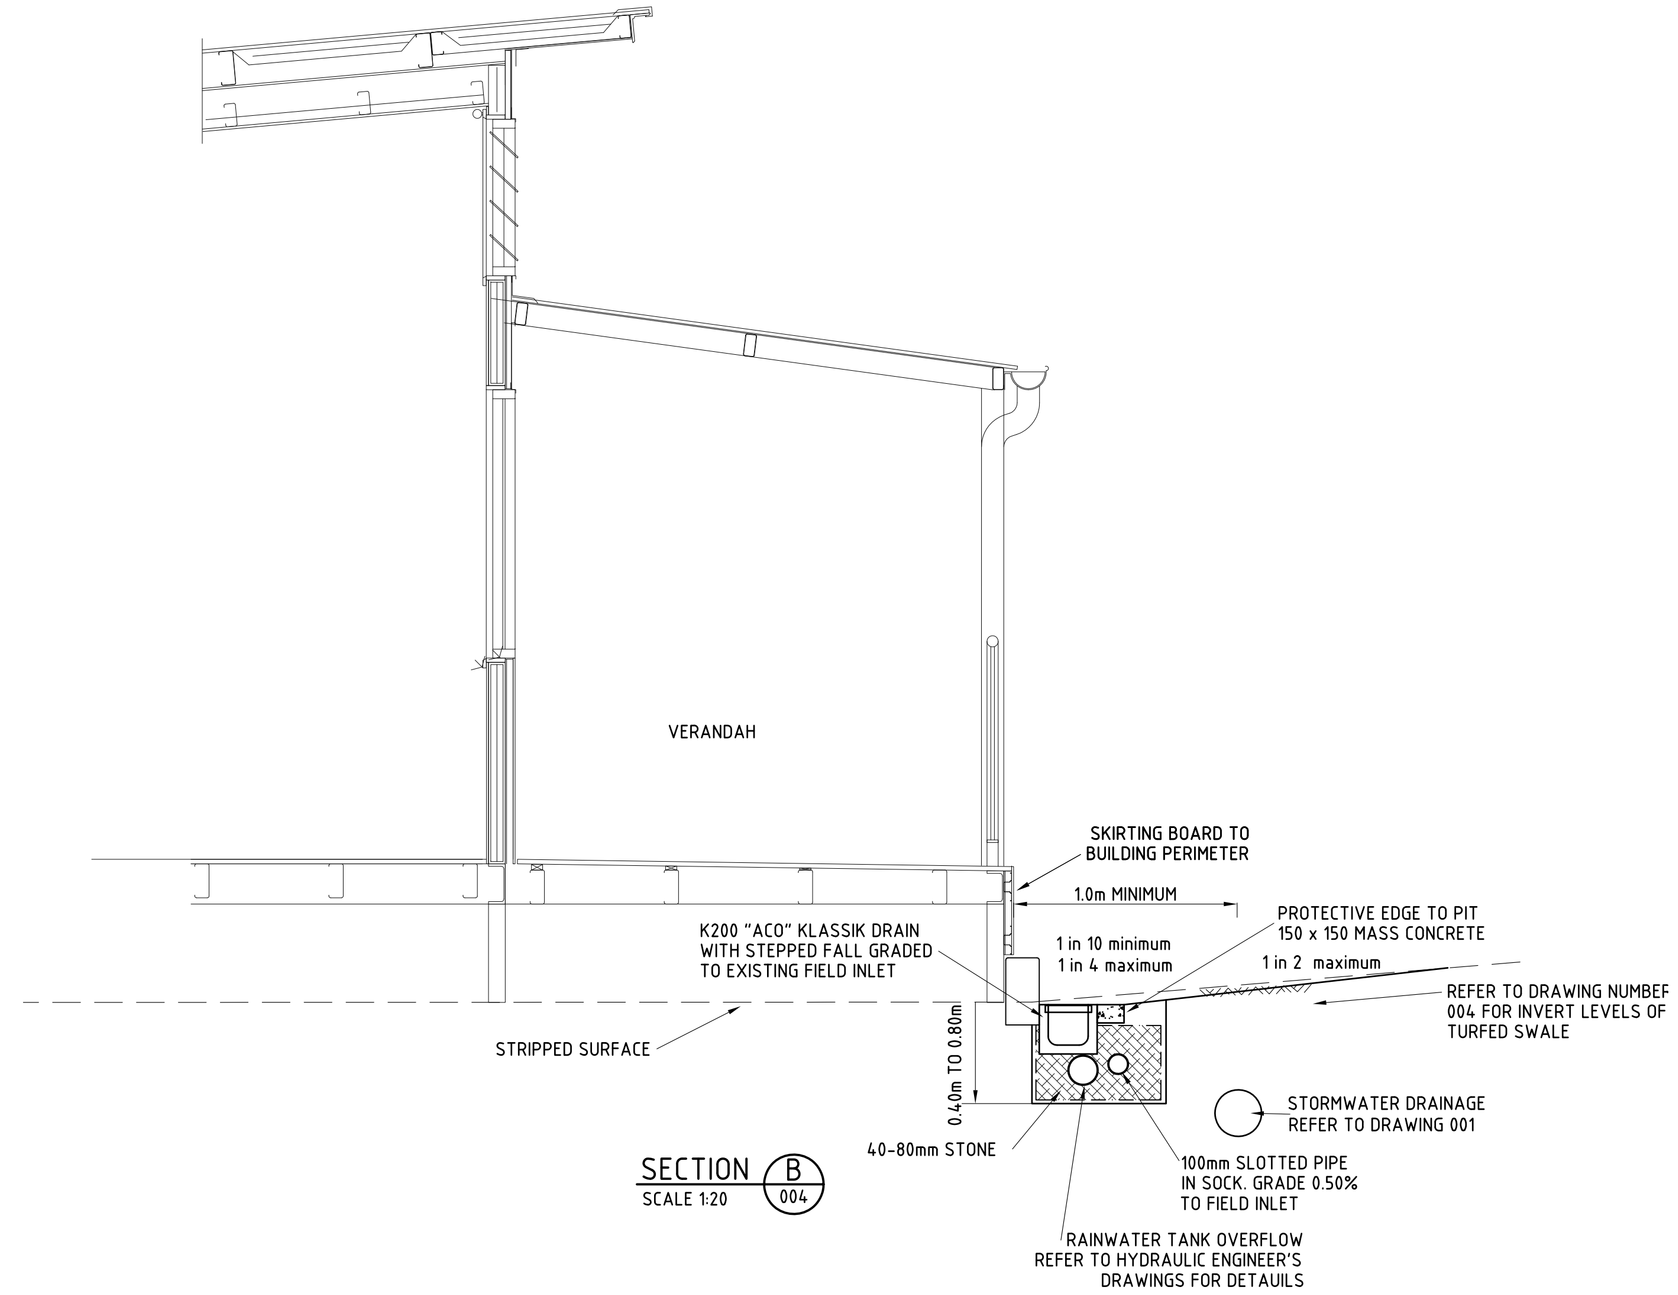

SECTION B 004
SCALE 1:20

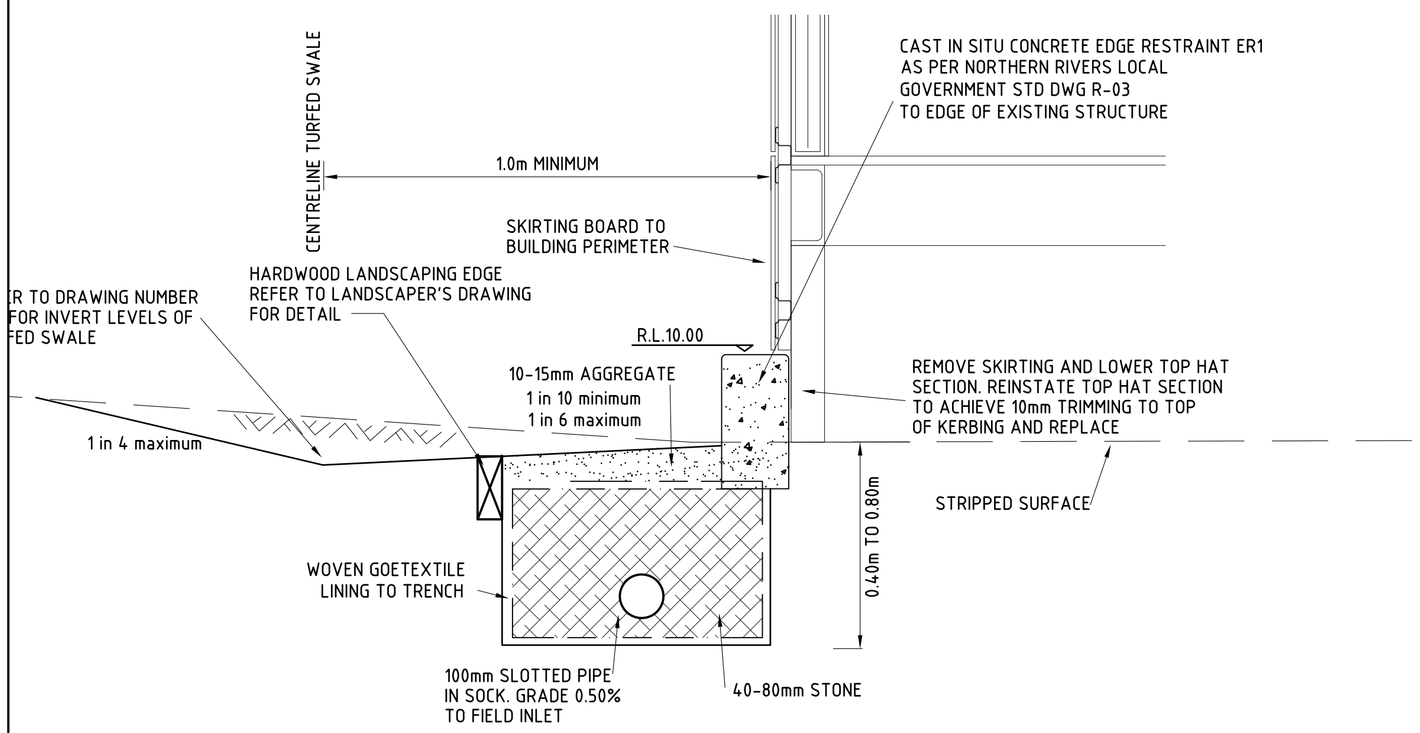

DETAIL 1
SCALE 1:10

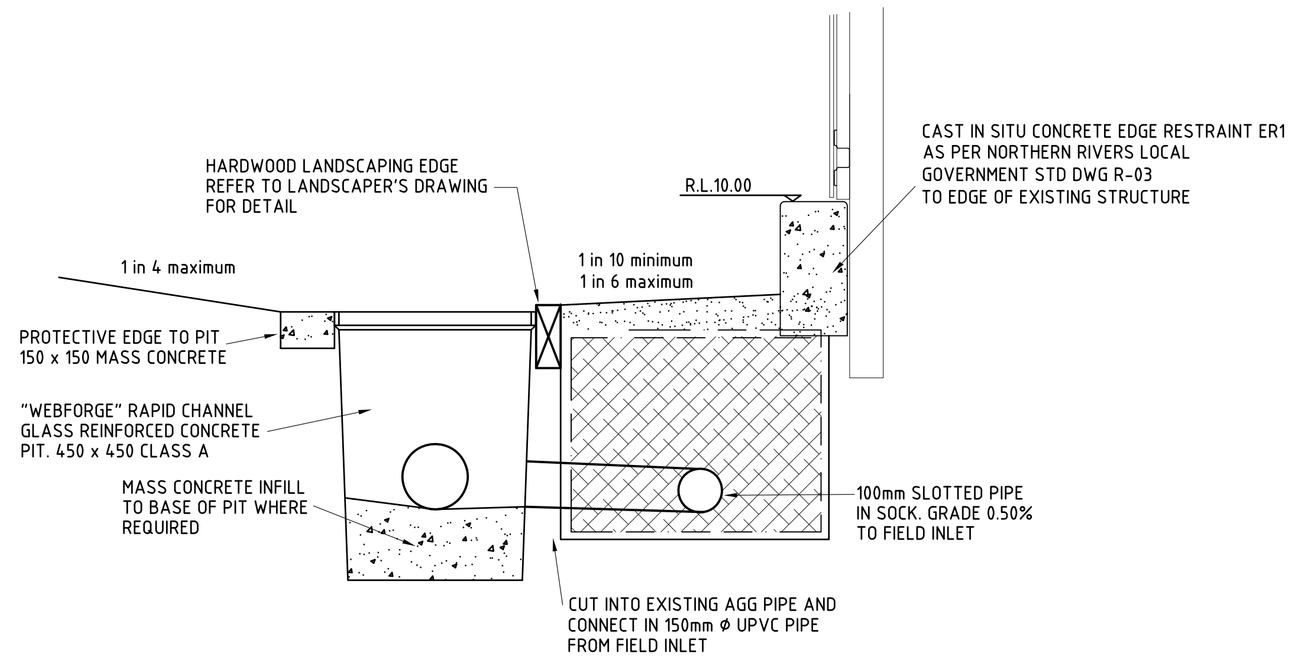

DETAIL 2
SCALE 1:10

AMENDMENTS

REV	DATE	AMENDMENT	BY
A	24.09.11	NEW DRAWING	JMM

CONSULTANTS DISCIPLINE
COZENS·REGAN & WILLIAMS·PROVE PL
CONSULTING ENGINEERS
CIVIL • STRUCTURAL • LAND MANAGEMENT
SUITE 7 ADVANCE BUSINESS CENTRE
39 LAWRENCE DRIVE NERANG
PO BOX 2711 NERANG QLD 4211
Telephone: (07) 5578 4100
Facsimile: (07) 5578 4092
Email: mail@crwp.com.au

CONTRACT MANAGER
REED

Building the EDUCATION REVOLUTION

DET DEPARTMENT OF EDUCATION AND TRAINING

NSW GOVERNMENT

NORTH

CONSULTANTS PROJECT NUMBER
09333C06A

BUILDING EDUCATION REVOLUTION
DURRUMBUL PUBLIC SCHOOL,
DURRUMBUL ROAD, MAIN ARM

PROPOSED MDR / ADMIN LIBRARY
CIVIL WORKS REGRADING PLAN

0 1 2 3 4 5 1 : 100

SCALES (A1 Original)	DRAFTED	DATE
1 : 100	J.M.M.	09/11

DRAWING NUMBER				REVISION
DET SCHOOL NUMBER	DISCIPLINE CODE	BUILDING NUMBER	SERIES NUMBER	
1803	CD	32	005	A